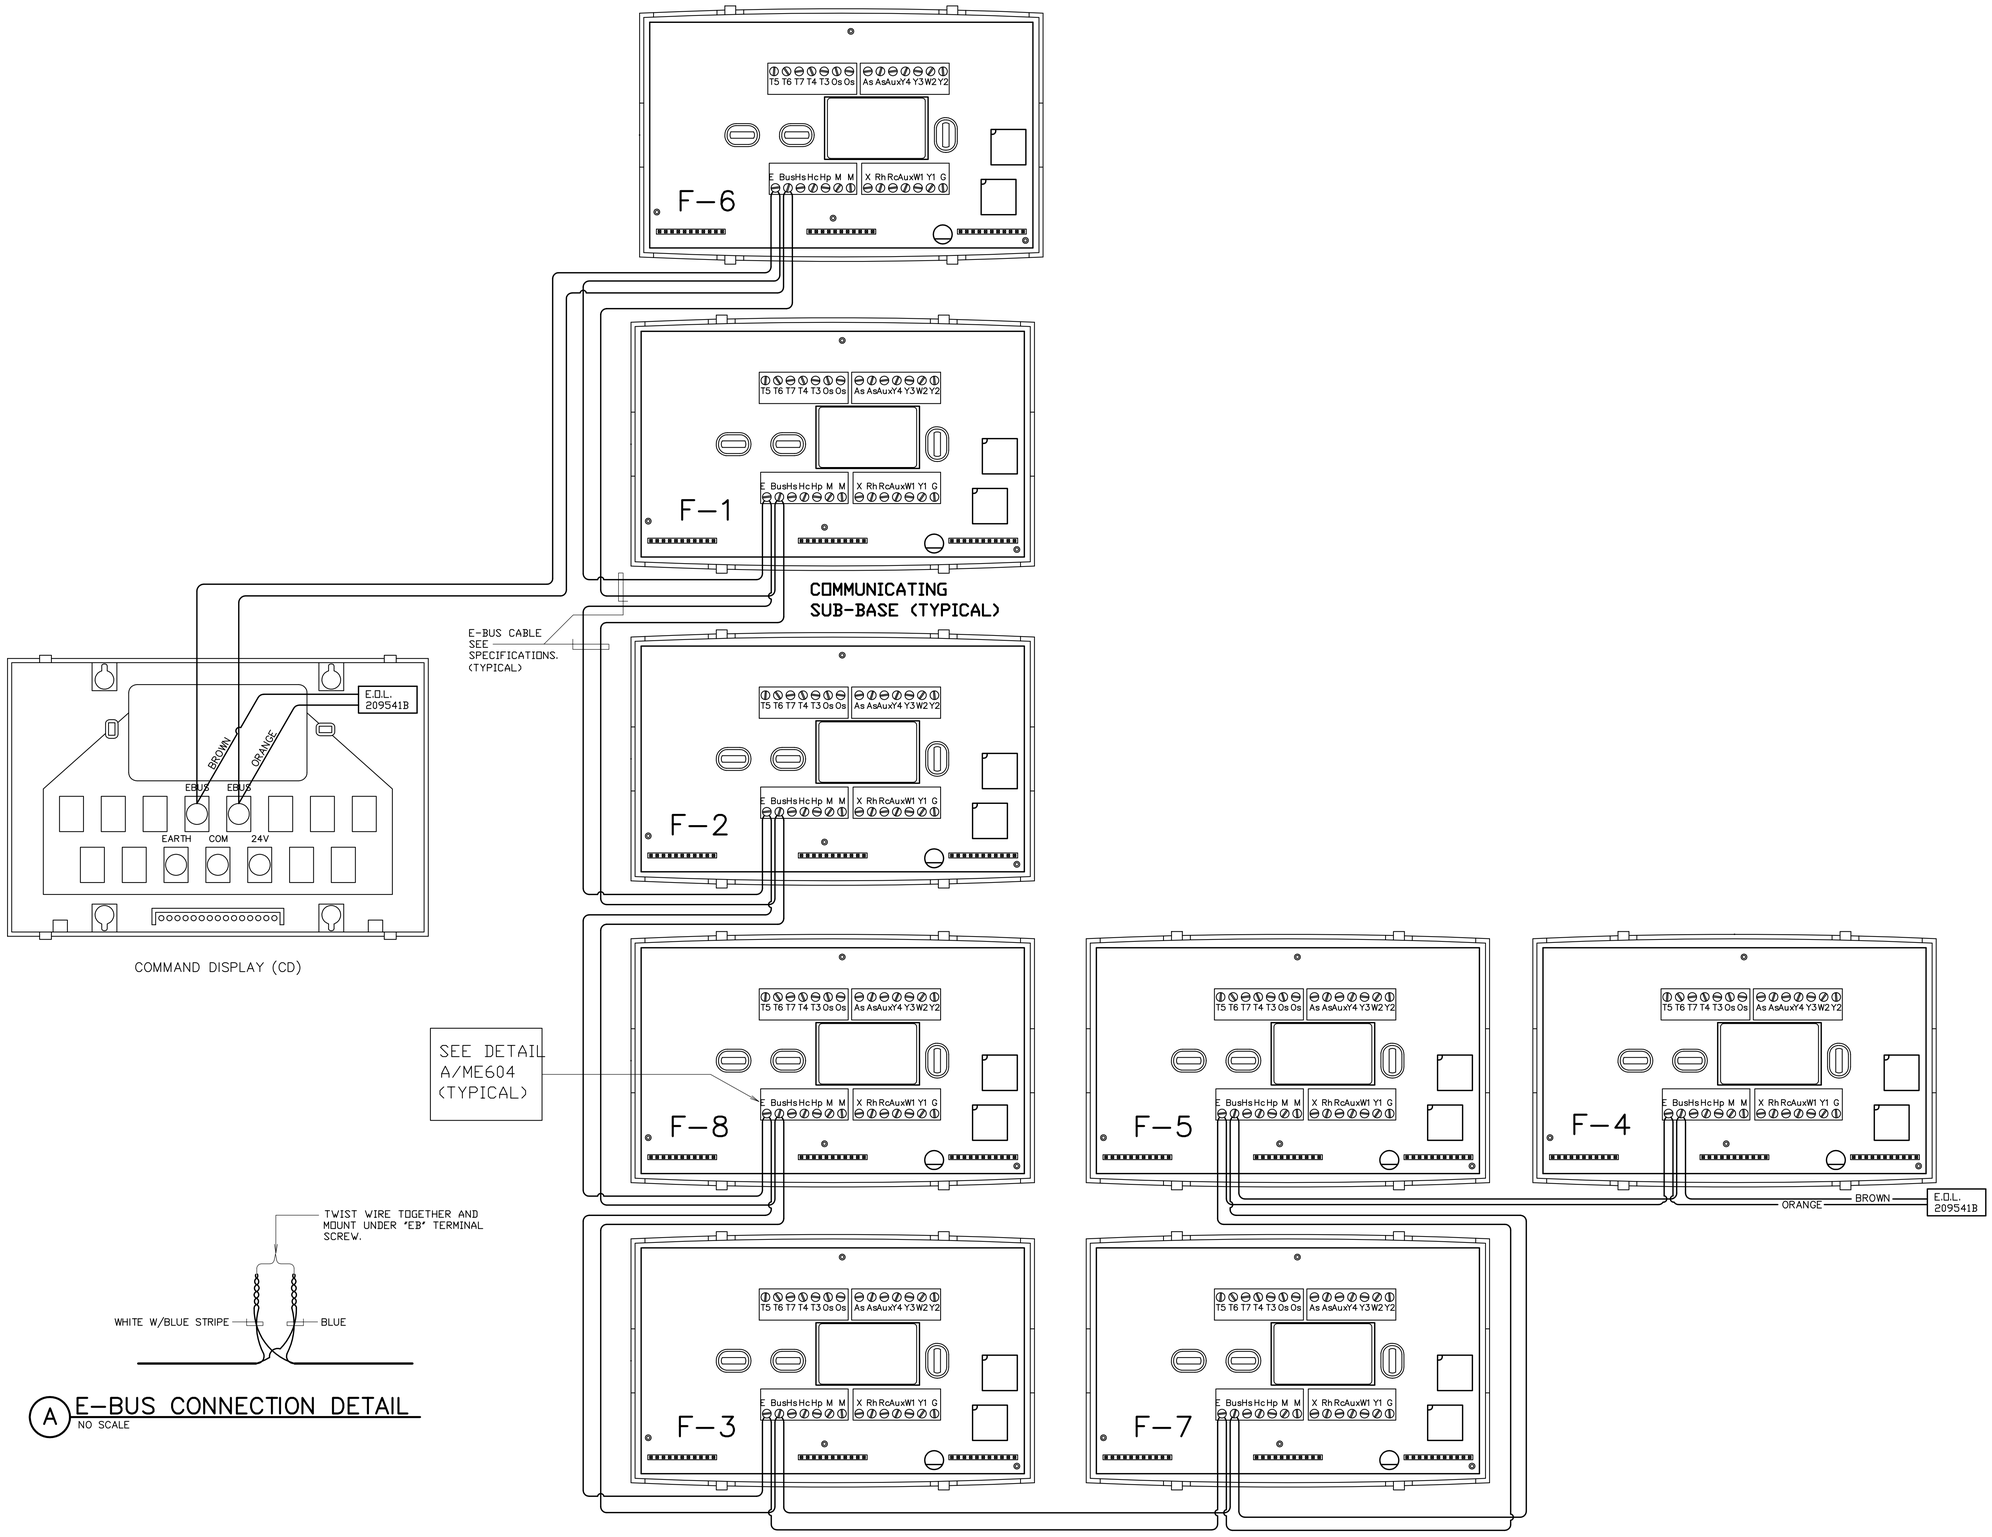

A E-BUS CONNECTION DETAIL
NO SCALE

E-BUS WIRING DIAGRAM

RFA RICHARD FUNK & ASSOCIATES, INC.
CONSULTING ENGINEERS
484 MULBERRY ST. SUITE 281
MACON, GA 31201
RFA #080049

Architect/ Engineer:

NAZAR•WALSH
ARCHITECTS
American Institute Of Architects AIA

• 401 CHERRY STREET SUITE 700
MACON, GEORGIA 31201 -USA-
• TEL 478 750 7117
FAX 478 750 9192
• E-MAIL
mail@nazarwalsh.com

Stamp:

THOMASTON, GA BRANCH
JONESBORO, GA STAKE
HWY. 36 nr ROCK HILL SCHOOL ROAD
THOMASTON, GA. 30286

Project for:
THE CHURCH OF
JESUS CHRIST
OF LATTER-DAY SAINTS

Mark	Date (DMMY)	Description
	07-JAN-09	90% REVIEW

Architect Project Number:
0805

Plan Series:
FAY-170-02-[07]-02

Project Number:
500-0881-08020101

Sheet Title:
AUTOMATIC TEMPERATURE CONTROL COMMUNICATING SYSTEM

Sheet:
ME605
Of 7

Date: MAR. 16, 2009