


1 E-3 FIELD PLAN - SOUND SYSTEM
SCALE: 1"=20'-0"

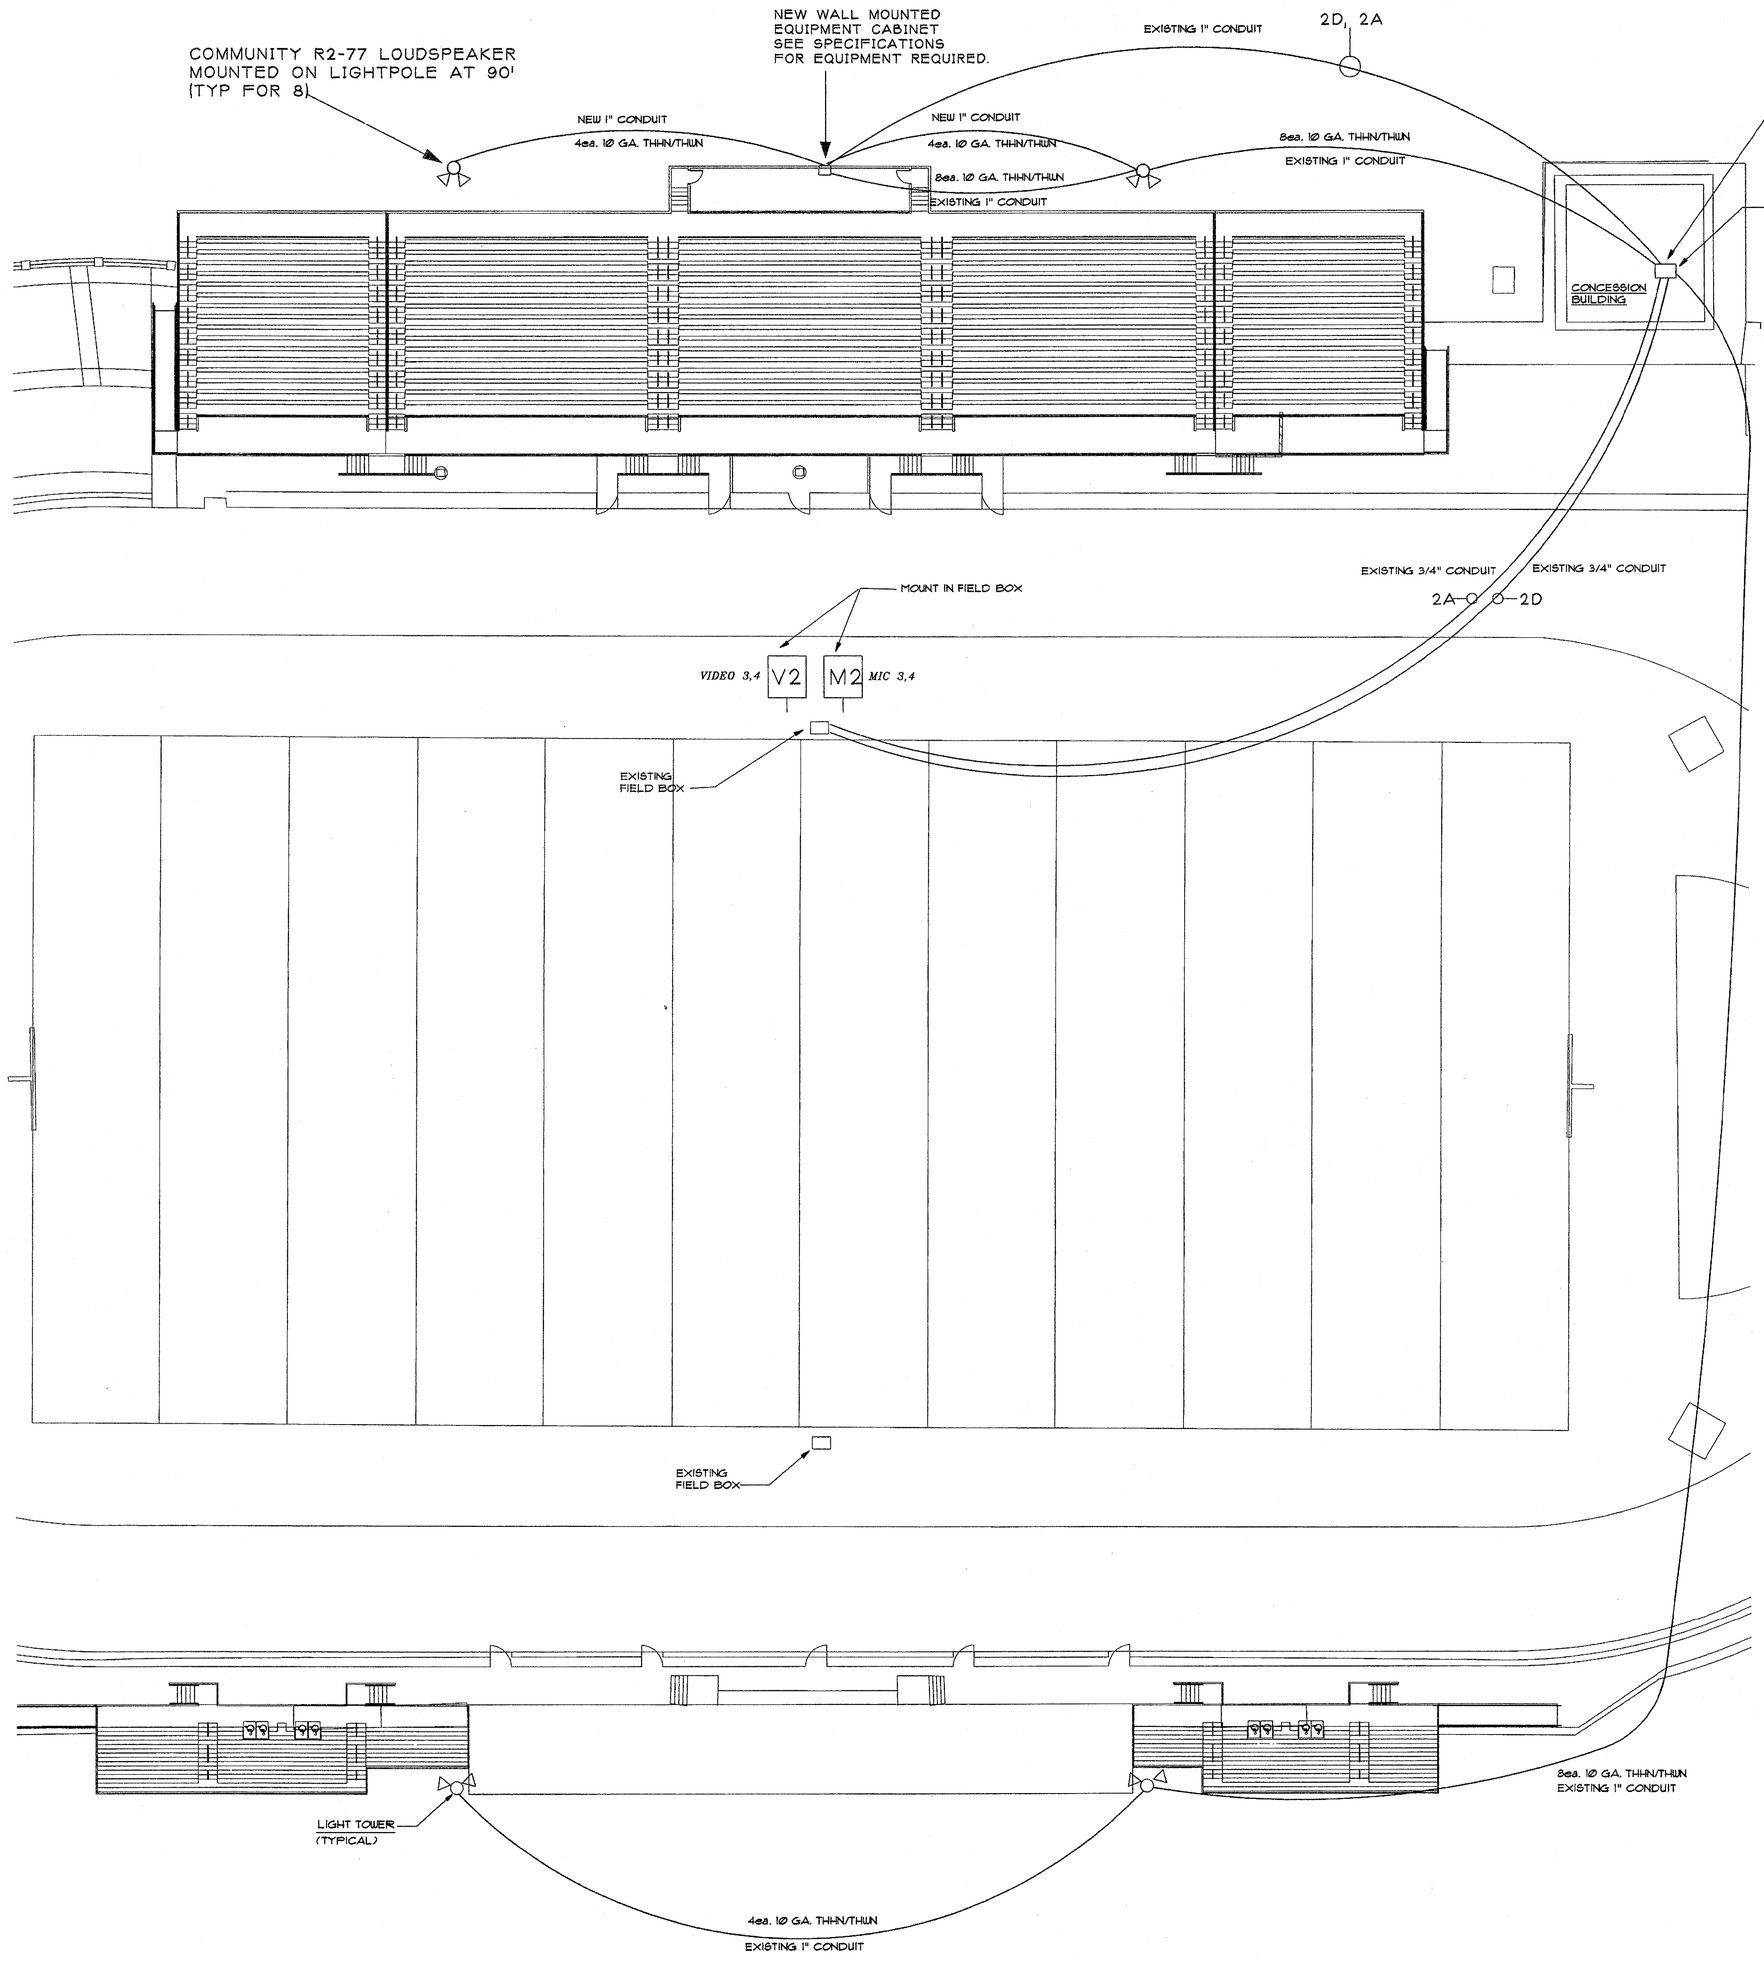





2 E-3 PRESS BOX - SOUND SYSTEM
NOT TO SCALE

## LEGEND

- (S) SURFACE CEILING SPEAKER ASSEMBLY LOWELL CT830-T870 SPEAKER/TRANSFORMER LOWELL CB88 SURFACE MOUNT BACKBOX LOWELL JG8X GRILLE
- G LINE OUT/INTERCOM JACK PLATE PROCO TYPE D REQUIRES TWO GANG BOX
- Z VOLUME CONTROL, 10 WATT ATLAS AT-10 REQUIRES SINGLE GANG BOX
- M2 MICROPHONE JACK PLATE PROCO TYPE B REQUIRES SINGLE GANG BOX
- V VIDEO PATCH PANEL PROCO TYPE E REQUIRES TWO GANG BOX
- V2 VIDEO/INTERCOM JACK PLATE PROCO TYPE B REQUIRES SINGLE GANG BOX
- (A) HEARING ASSISTANCE SYSTEM ANTENNA PROVIDE 4" EO BOX AT CEILING
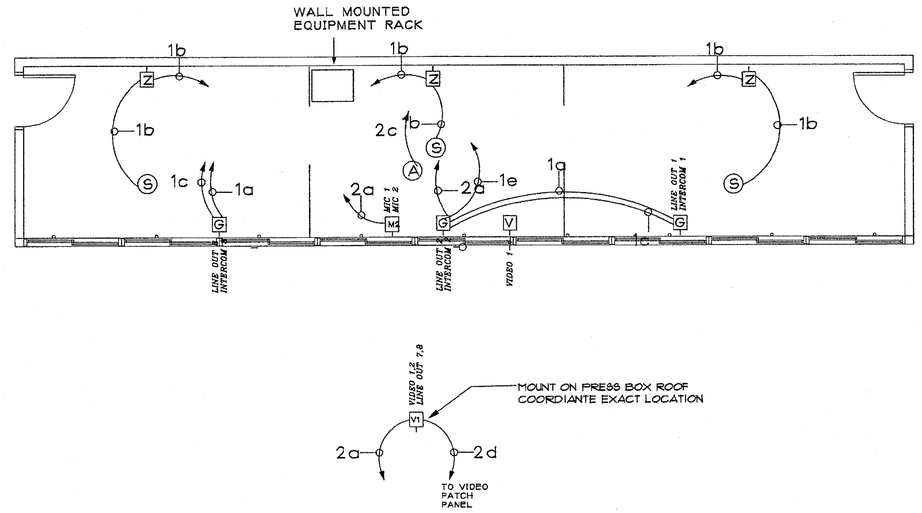
## WIRE LEGEND

a-WEST PENN AQC291
b-WEST PENN 225
c-WEST PENN AQC292
d-WEST PENN AQC806
e-WEST PENN 810

*CONDUIT FILL:*

AQC291
1-4 1/2"
5-8 3/4"
9-13 1"
14-24 1 1/4"
25-33 1 1/2"

AQC292
1-4 1/2"
5-8 3/4"
9-13 1"
14-24 1 1/4"
25-33 1 1/2"

225
1-2 1/2"
3-4 3/4"
5-6 1"
7-11 1 1/4"

810
1 3/4"
2 1"
3-4 1 1/4"

AQC806
1 1/2"
2 3/4"
3-4 1"

GEORGIA REGISTERED PROFESSIONAL ENGINEER GERALD E. ROBERDS
08/21/09

ROBERDS
CONSULTING ENGINEERS
455 EAST PACES FERRY ROAD, N.E.
SUITE 300
ATLANTA GEORGIA 30305
TELEPHONE (404) 237-8622
FACSIMILE (404) 237-466

Fulton County Schools
Where Students Come First

# Stadium Improvements

2400 Union Road, S.W.
Atlanta, Georgia 30331

© 2009 THESE DOCUMENTS REMAIN THE PROPERTY OF THE ARCHITECT AND MAY NOT BE USED OR REPRODUCED WITHOUT WRITTEN PERMISSION.

RELEASED FOR CONSTRUCTION

| | |
|---|---|
| 8/24/09 | RELEASED FOR BID |

REVISIONS

Gardner Spencer Smith Tench & Jarbeau
A Professional Corporation for the Practice of Architecture
127 Peachtree St., NE
Suite 1020
Atlanta, Georgia 30303
404 522 8805
404 521 2118 (f)
www.gsstj.com

PROJECT NO.
09102

SHEET TITLE
FIELD PLAN- SOUND

SHEET NO.
E-3