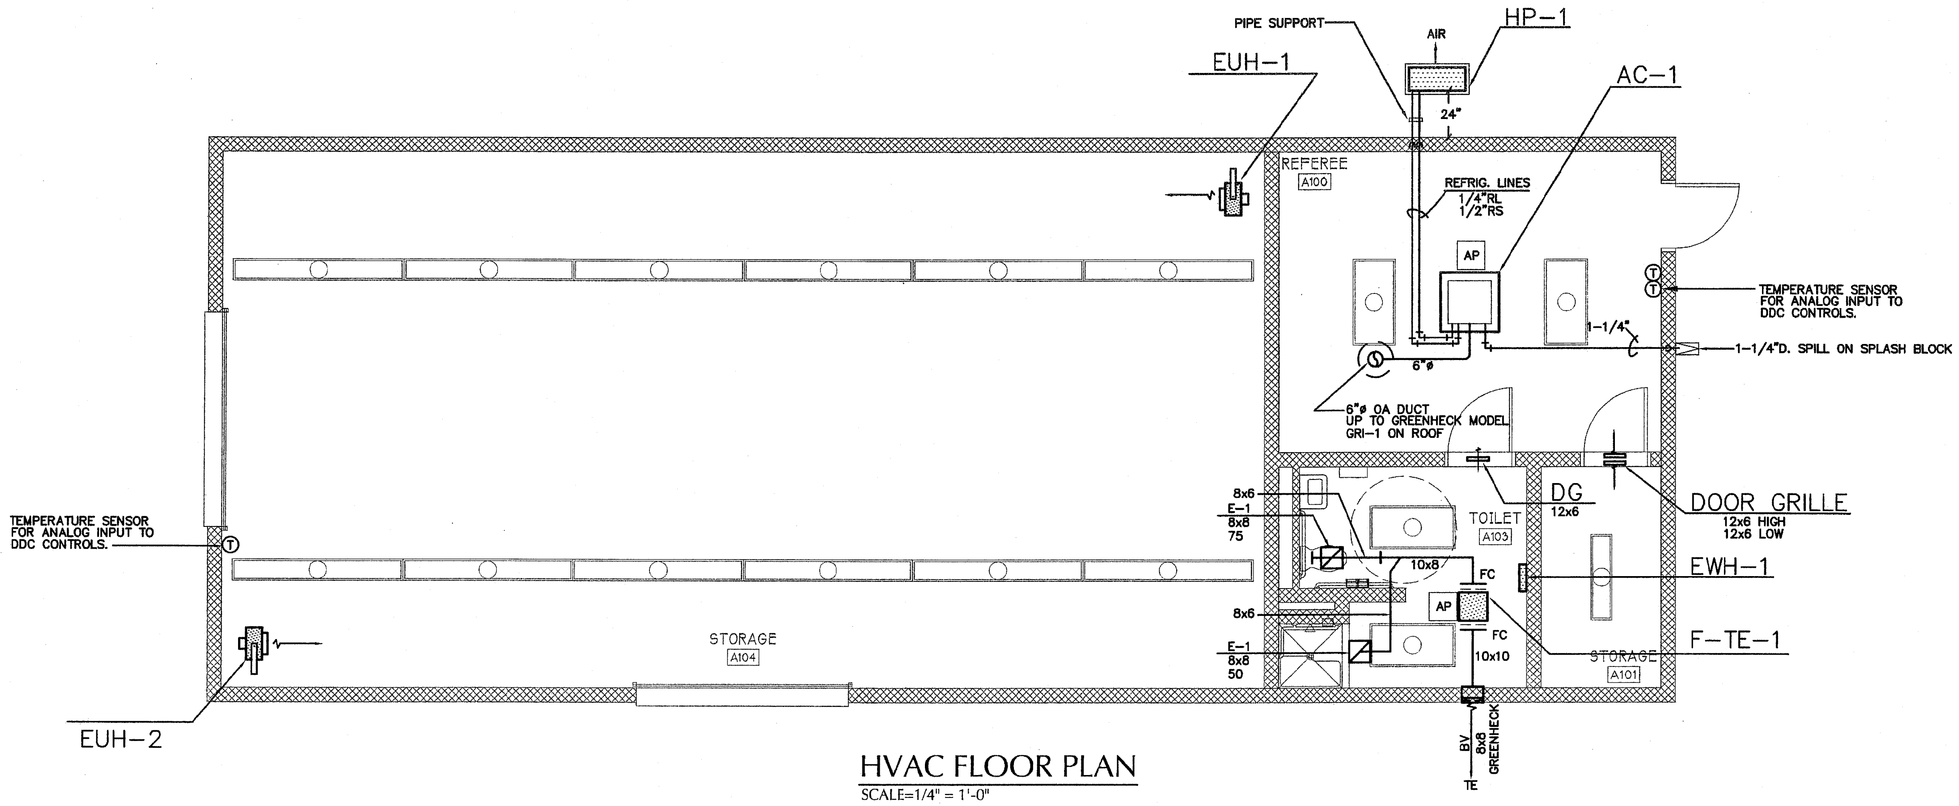

HVAC FLOOR PLAN

SCALE=1/4" = 1'-0"

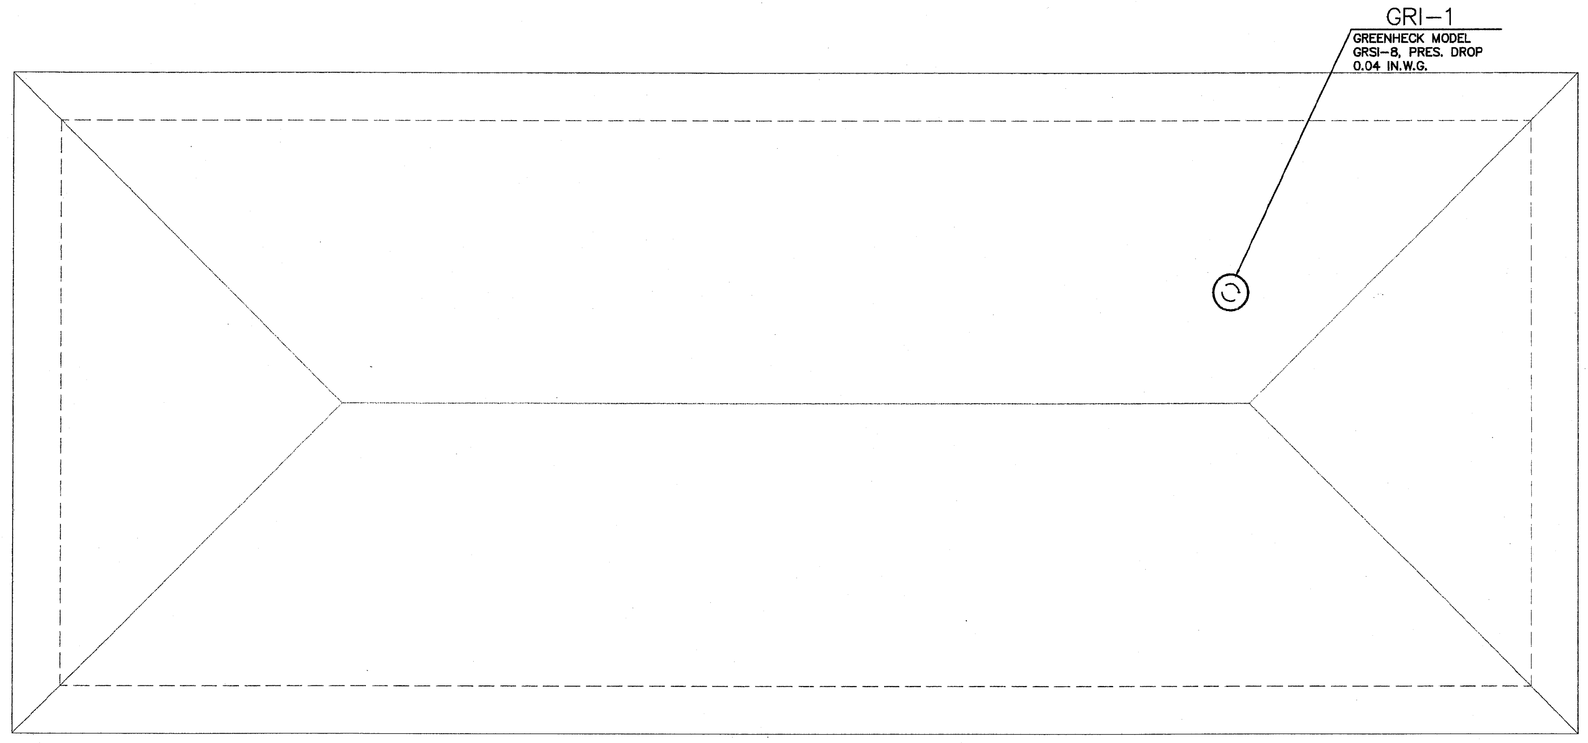

HVAC ROOF PLAN

SCALE=1/4" = 1'-0"

Fulton County Schools
Where Students Come First

Stadium Improvements

2400 Union Road, S.W.
Atlanta, Georgia 30331

© 2007 THESE DOCUMENTS REMAIN THE PROPERTY OF THE ARCHITECT AND MAY NOT BE USED OR REPRODUCED WITHOUT WRITTEN PERMISSION.

NOT RELEASED FOR CONSTRUCTION

8/24/09	FOR BID	REVISIONS

GEORGIA REGISTERED PROFESSIONAL ENGINEER No. 18834 JOHN E. MAYES

Gardner Spencer Smith Tench & Jarbeau
A Professional Corporation for the Practice of Architecture

127 Peachtree St., NE
Suite 1020
Atlanta, Georgia 30308
404 522 8805
404 521 2118 (f)
www.gsstj.com

PROJECT NO.
09102

SHEET TITLE
REFEREE OUTBUILDING - HVAC FLOOR PLAN

SHEET NO.
M-2

BAA MECHANICAL ENGINEERS INC
500 Bishop Street Suite F-3 Atlanta, GA 30318 Ph: 404-355-0050 Fax: 404-355-1050