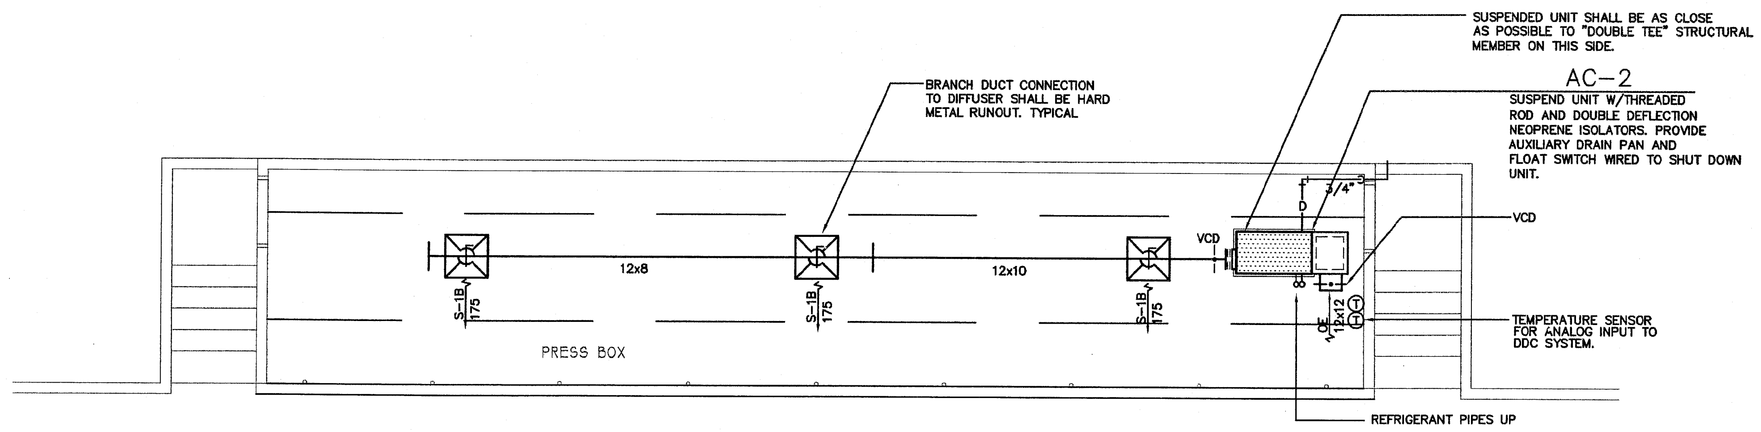

HVAC FLOOR PLAN

SCALE=1/4" = 1'-0"

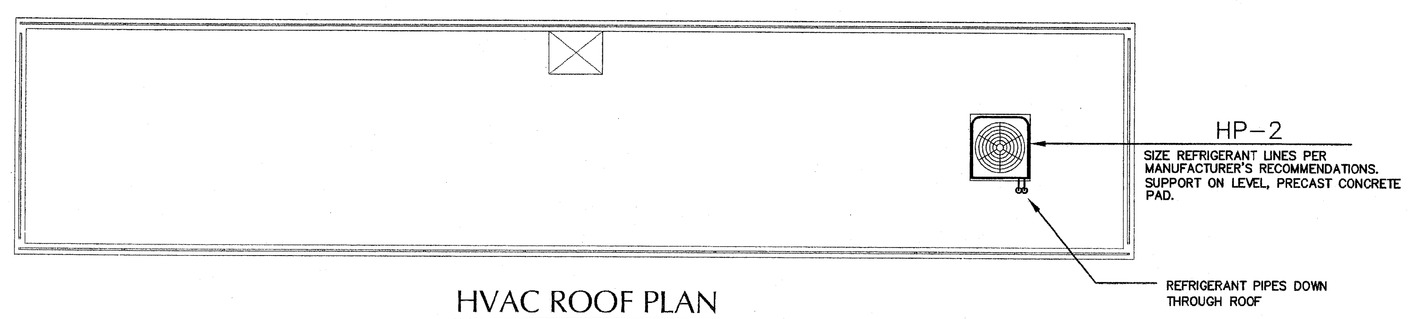

HVAC ROOF PLAN

SCALE=1/4" = 1'-0"

Fulton County Schools
Where Students Come First

Stadium Improvements

2400 Union Road, S.W.
Atlanta, Georgia 30331

© 2007 THESE DOCUMENTS REMAIN THE PROPERTY OF THE ARCHITECT AND MAY NOT BE USED OR REPRODUCED WITHOUT WRITTEN PERMISSION.

NOT RELEASED FOR CONSTRUCTION

REVISIONS	
8/24/09	FOR BID

GEORGIA REGISTERED No. 18834 PROFESSIONAL ENGINEER JOHN E. HAYES

Gardner Spencer Smith Tench & Jarbeau
A Professional Corporation for the Practice of Architecture
127 Peachtree St., NE
Suite 1020
Atlanta, Georgia 30303
404 522 8805
404 521 2118 (f)
www.gsstj.com

PROJECT NO.
09102

SHEET TITLE
PRESS BOX
HVAC FLOOR PLAN

SHEET NO.
M-3

BAA MECHANICAL ENGINEERS INC
500 Bishop Street Suite F-3 Atlanta, GA 30318 Ph: 404-355-0050 Fax: 404-355-1050