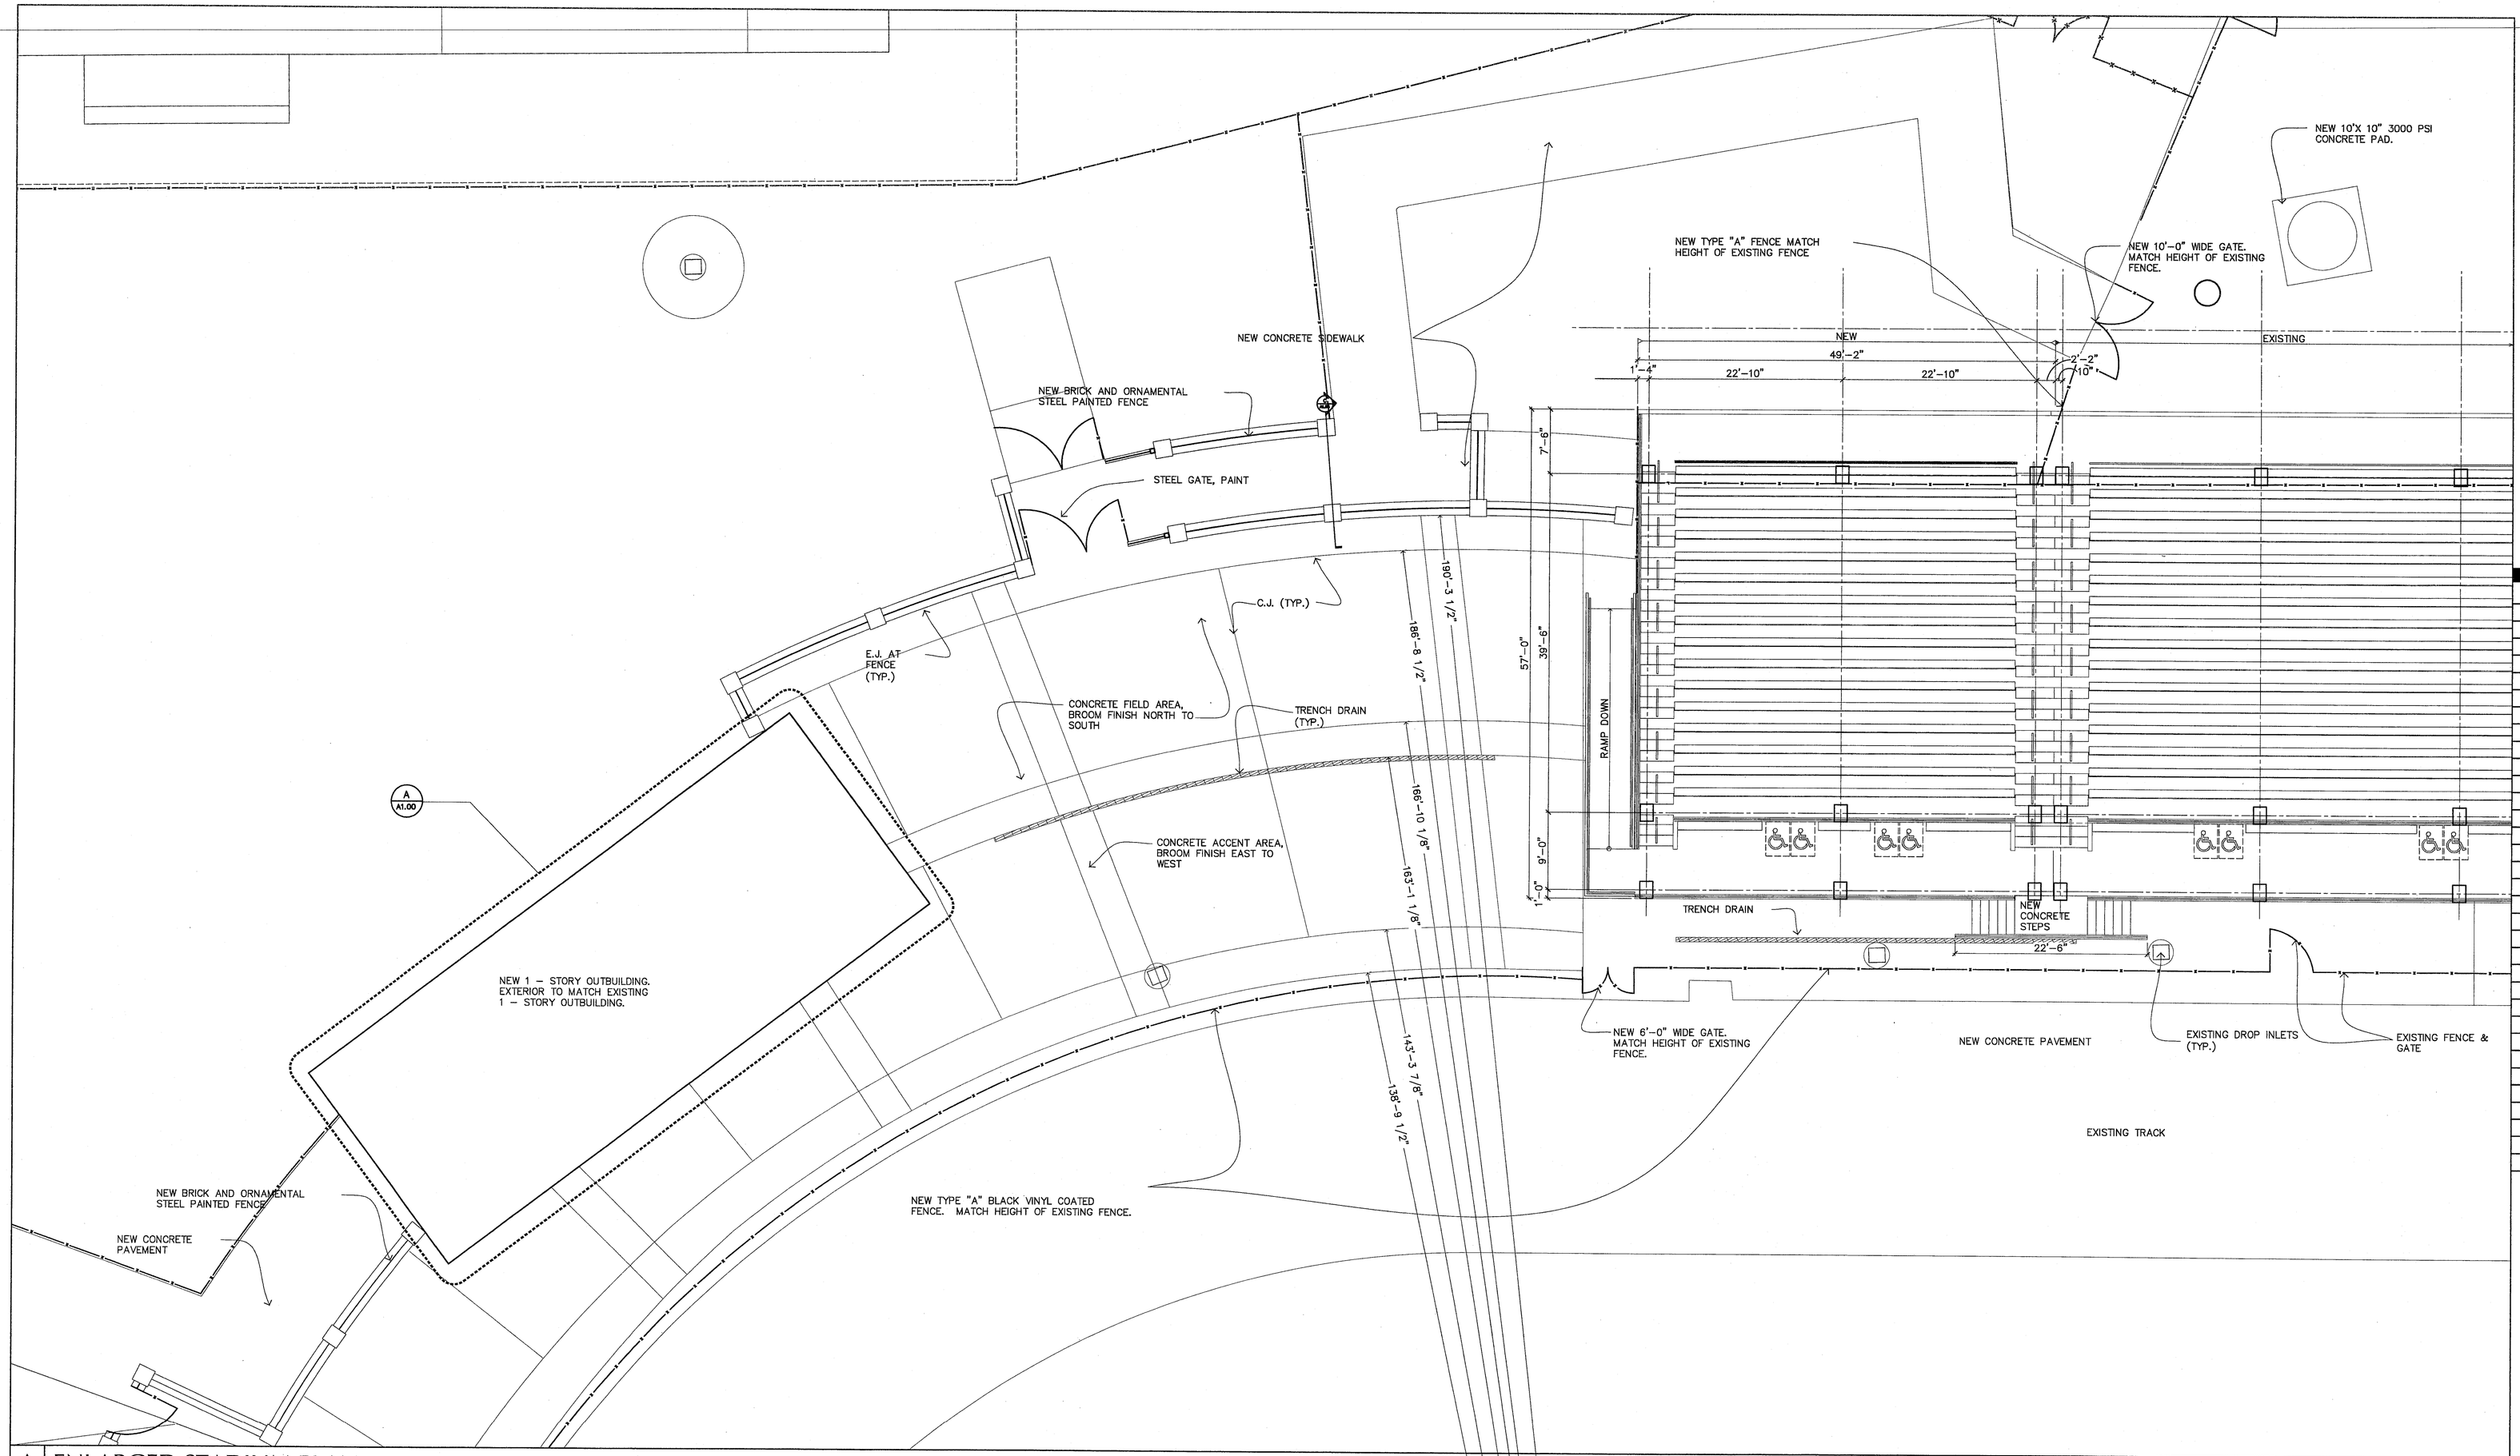

A | ENLARGED STADIUM PLAN 1/8" = 1'-0"

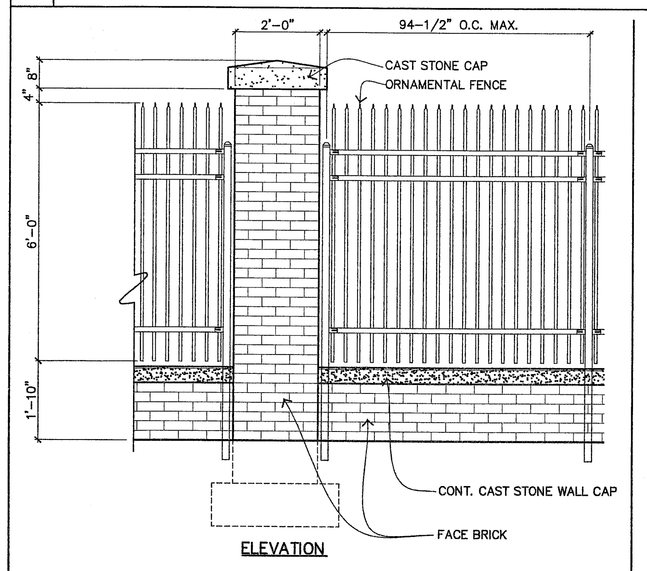

B | FENCE DETAILS 1/2" = 1'-0"

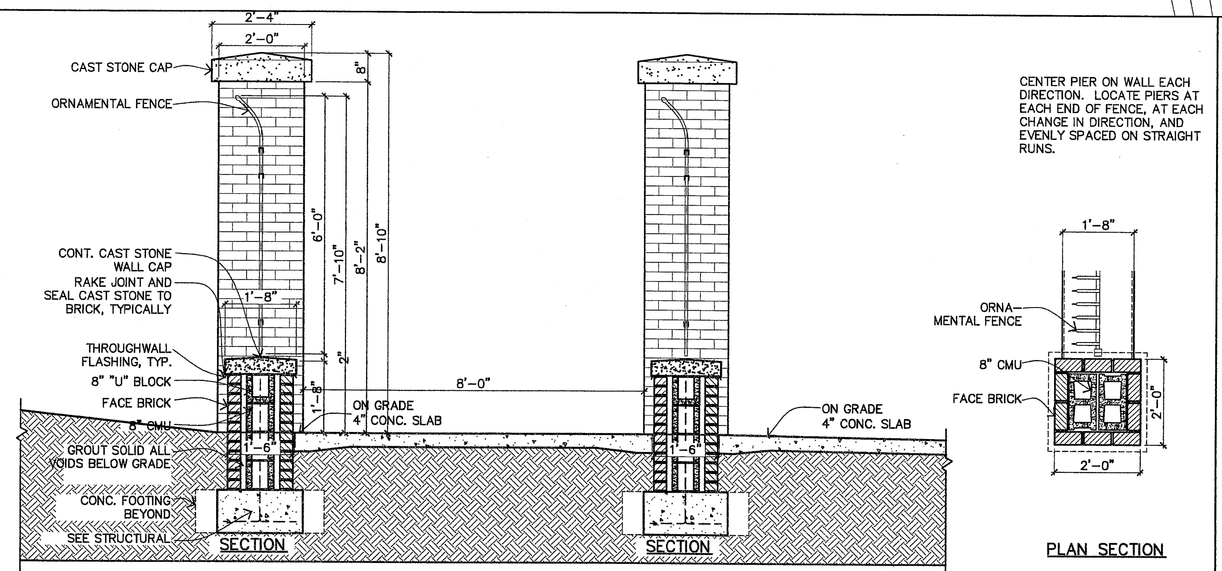

C | SECTION AT FENCE 1/2" = 1'-0"

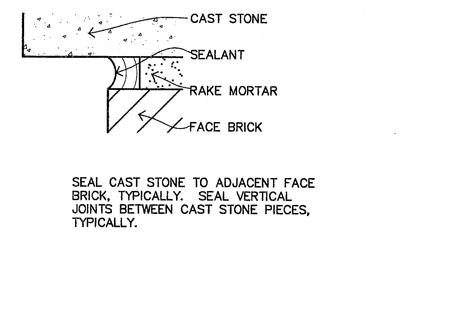

D | DETAIL @ CAST STONE FULL SCALE

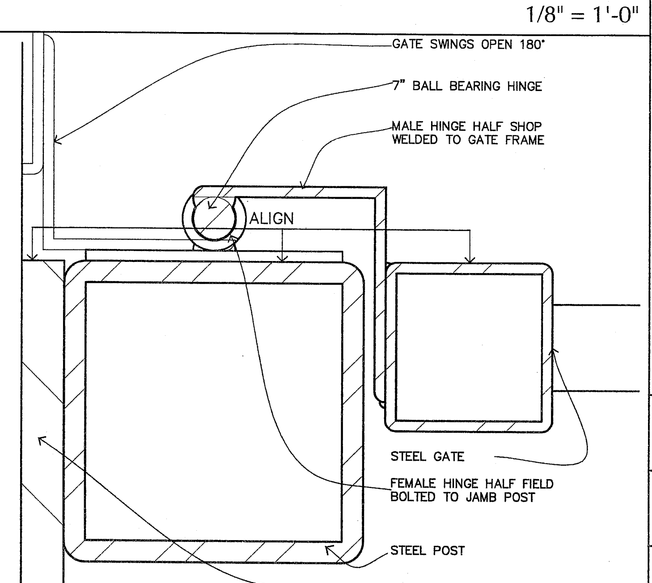

E | DETAIL @ GATE HINGE FULL SCALE

Fulton County Schools
Where Students Come First

Westlake High School
Stadium Improvements

2400 Union Road, S.W.
Atlanta, Georgia 30331

© 2007 THESE DOCUMENTS REMAIN THE PROPERTY OF THE ARCHITECT AND SHALL NOT BE USED IN ANY WAY WITHOUT THE ARCHITECT'S WRITTEN CONSENT.

RELEASED FOR CONSTRUCTION

REVISIONS:
8/24/09 BID SET
9/16/09 RELEASE

STATE OF GEORGIA
DAVID W. TENCH
CERTIFICATE NO. 8805
REGISTERED ARCHITECT

Gardner Spencer Smith Tench & Jarbeau
A Professional Corporation for the Practice of Architecture
127 Peachtree St., NE
Suite 1020
Atlanta, Georgia 30303
404 522 8805
404 521 2118 (f)
www.gsstj.com

PROJECT NO
09102

SHEET TITLE
ENGLARGED STADIUM PLAN

SHEET NO
A1.04