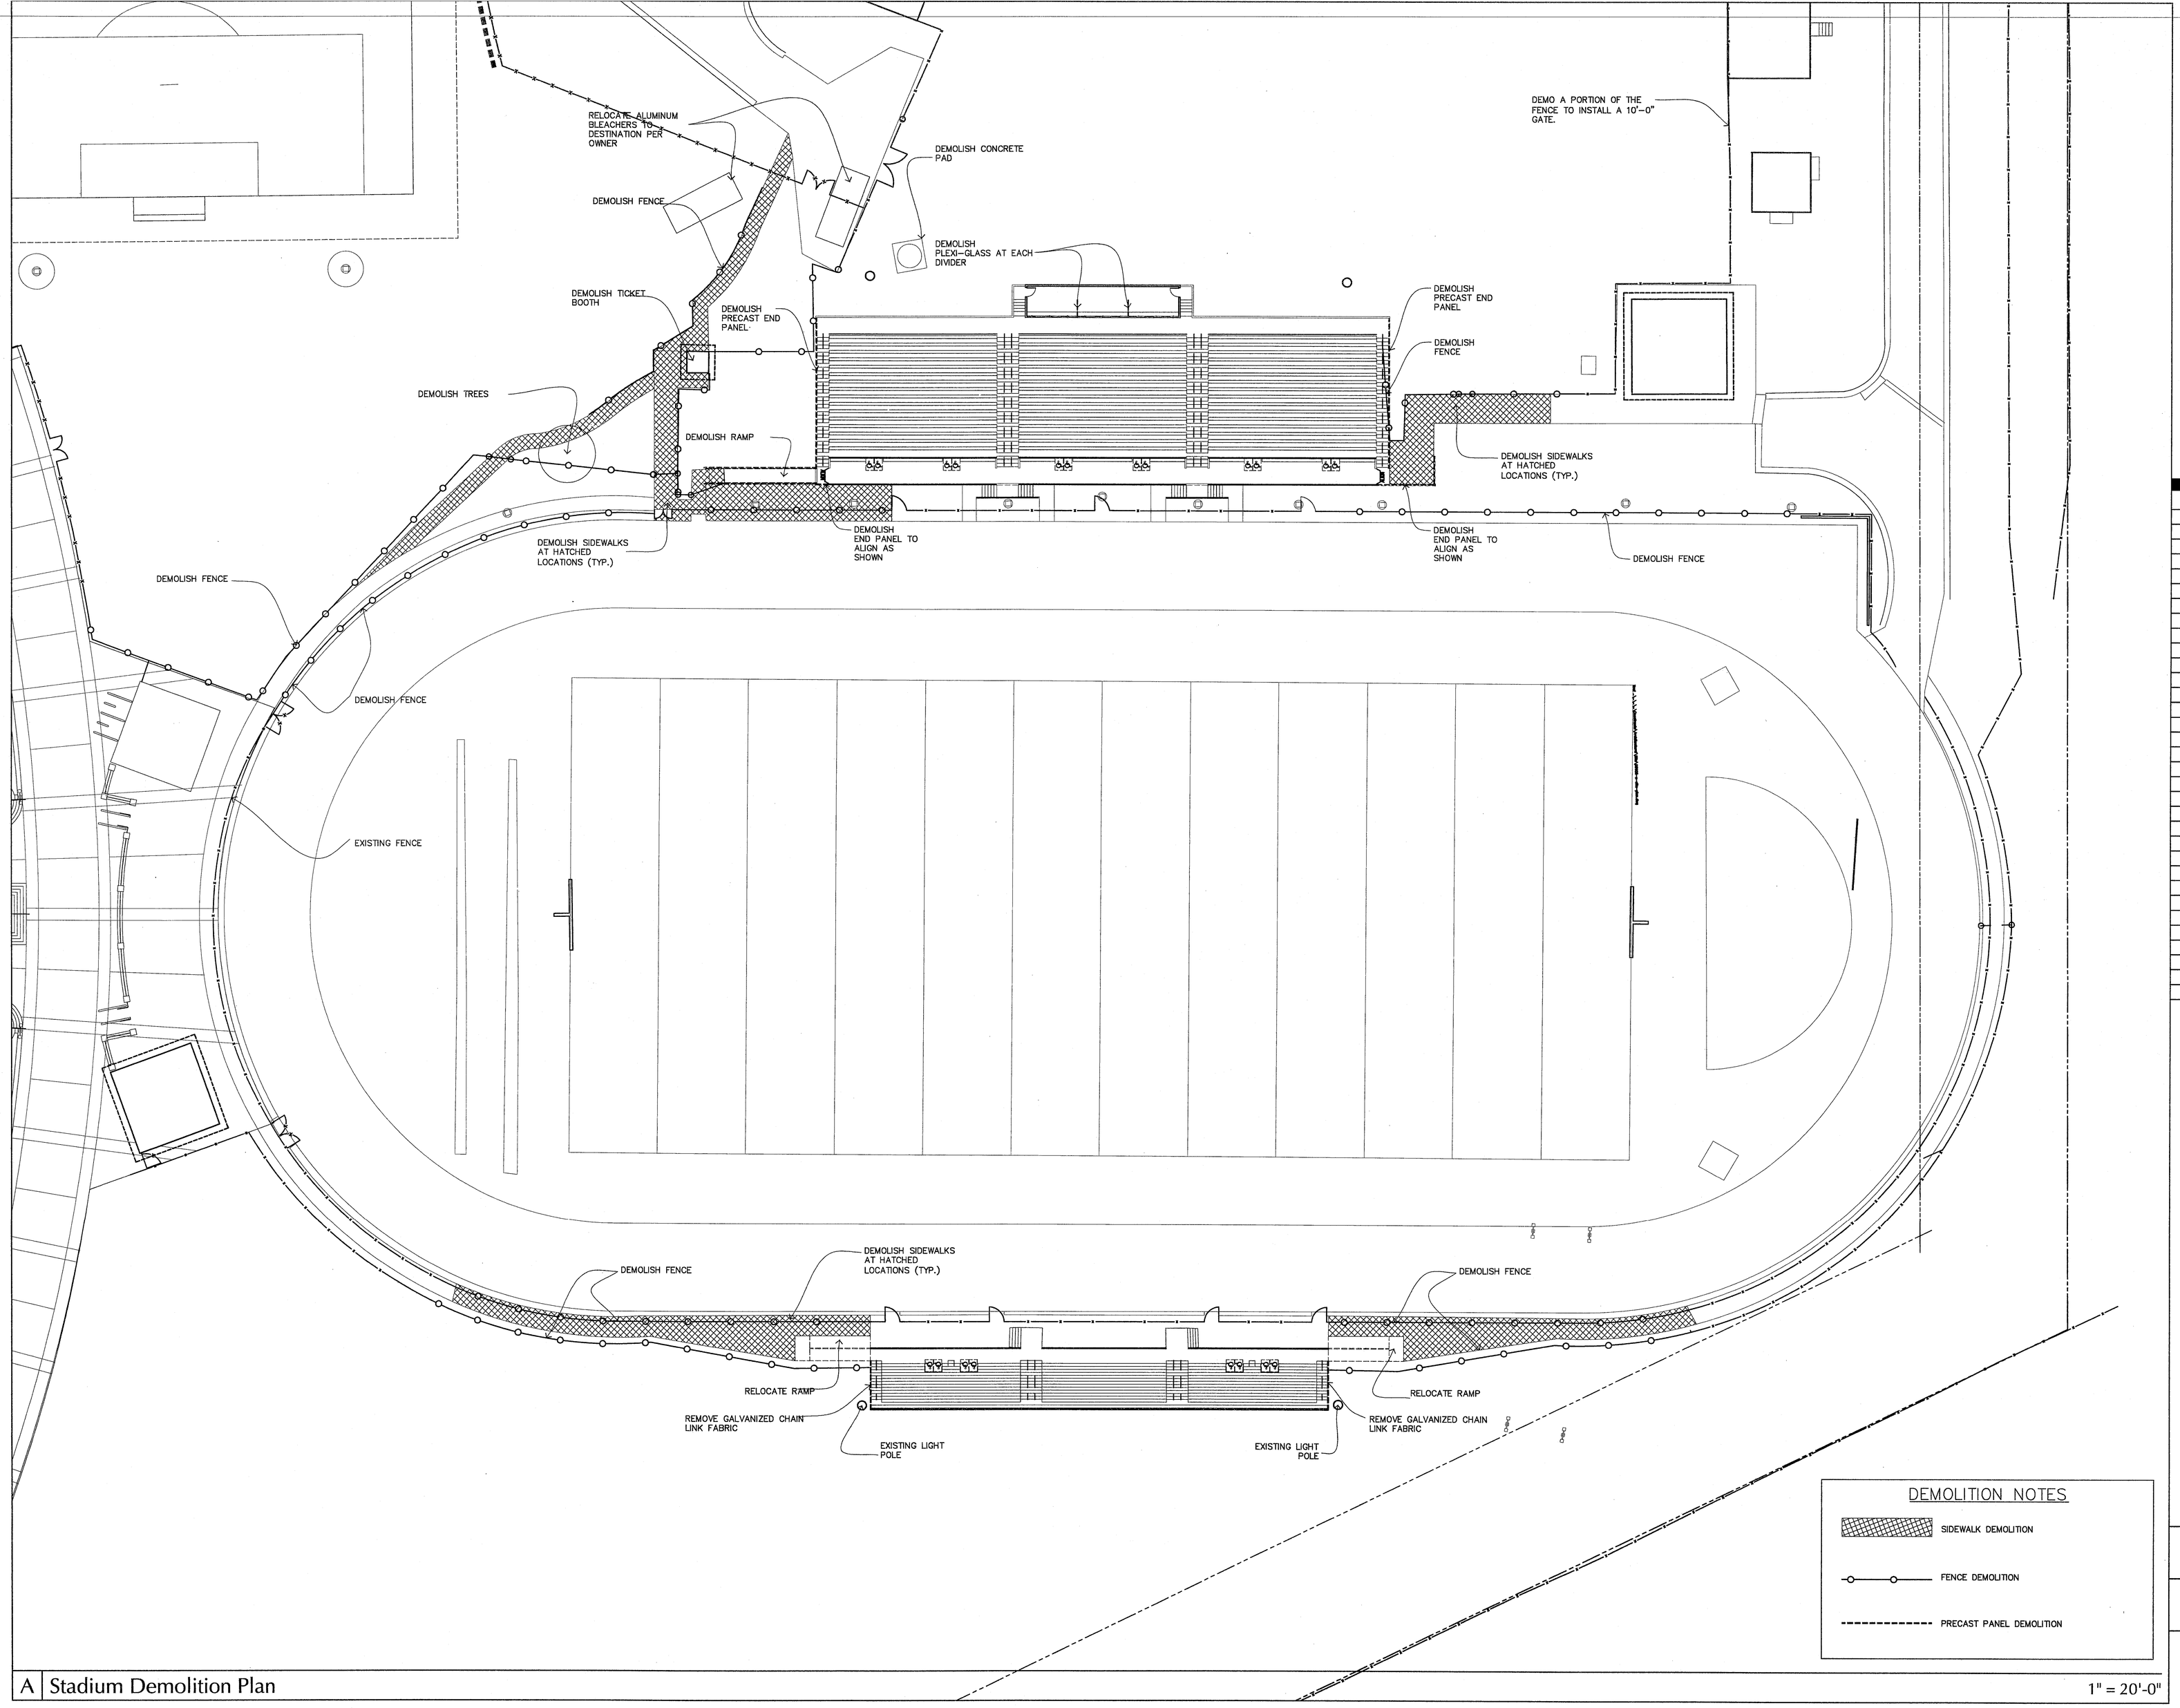

DEMOLITION NOTES

- SIDEWALK DEMOLITION
- FENCE DEMOLITION
- PRECAST PANEL DEMOLITION

A Stadium Demolition Plan

1" = 20'-0"

Fulton County Schools
Where Students Come First

Westlake High School
Stadium Improvements

2400 Union Road, S.W.
Atlanta, Georgia 30331

© 2007 THESE DOCUMENTS REMAIN THE PROPERTY OF THE ARCHITECT EVEN AFTER THE SALE OF THE PROJECT. ANY REUSE WITHOUT WRITTEN VERIFICATION OR ADAPTATION BY THE ARCHITECT FOR THE SPECIFIED PROJECT SHALL BE AT THE USER'S SOLE RISK AND WITHOUT LIABILITY OR LEGAL EXPOSURE TO THE ARCHITECT.

RELEASED FOR CONSTRUCTION

8/24/09	BID SET
9/18/09	RELEASE

REVISIONS

STATE OF GEORGIA
DAVID W. TENCH
CERTIFICATE NO. 6556
REGISTERED ARCHITECT

Gardner Spencer Smith Tench & Jarbeau
A Professional Corporation for the Practice of Architecture

127 Peachtree St., NE
Suite 1020
Atlanta, Georgia 30303
404 522 8805
404 521 2118 (f)
www.gsstj.com

PROJECT NO.
09102

SHEET TITLE
DEMOLITION - SITE PLAN

SHEET NO.
D1.01